U.S. Department of Veterans Affairs
West Los Angeles, CA - Reinforced Concrete, Four-Story Hospital Building
Building No: 114
NSMP Station No: 5485

Revision Number: 8
Revised on 2/21/2013

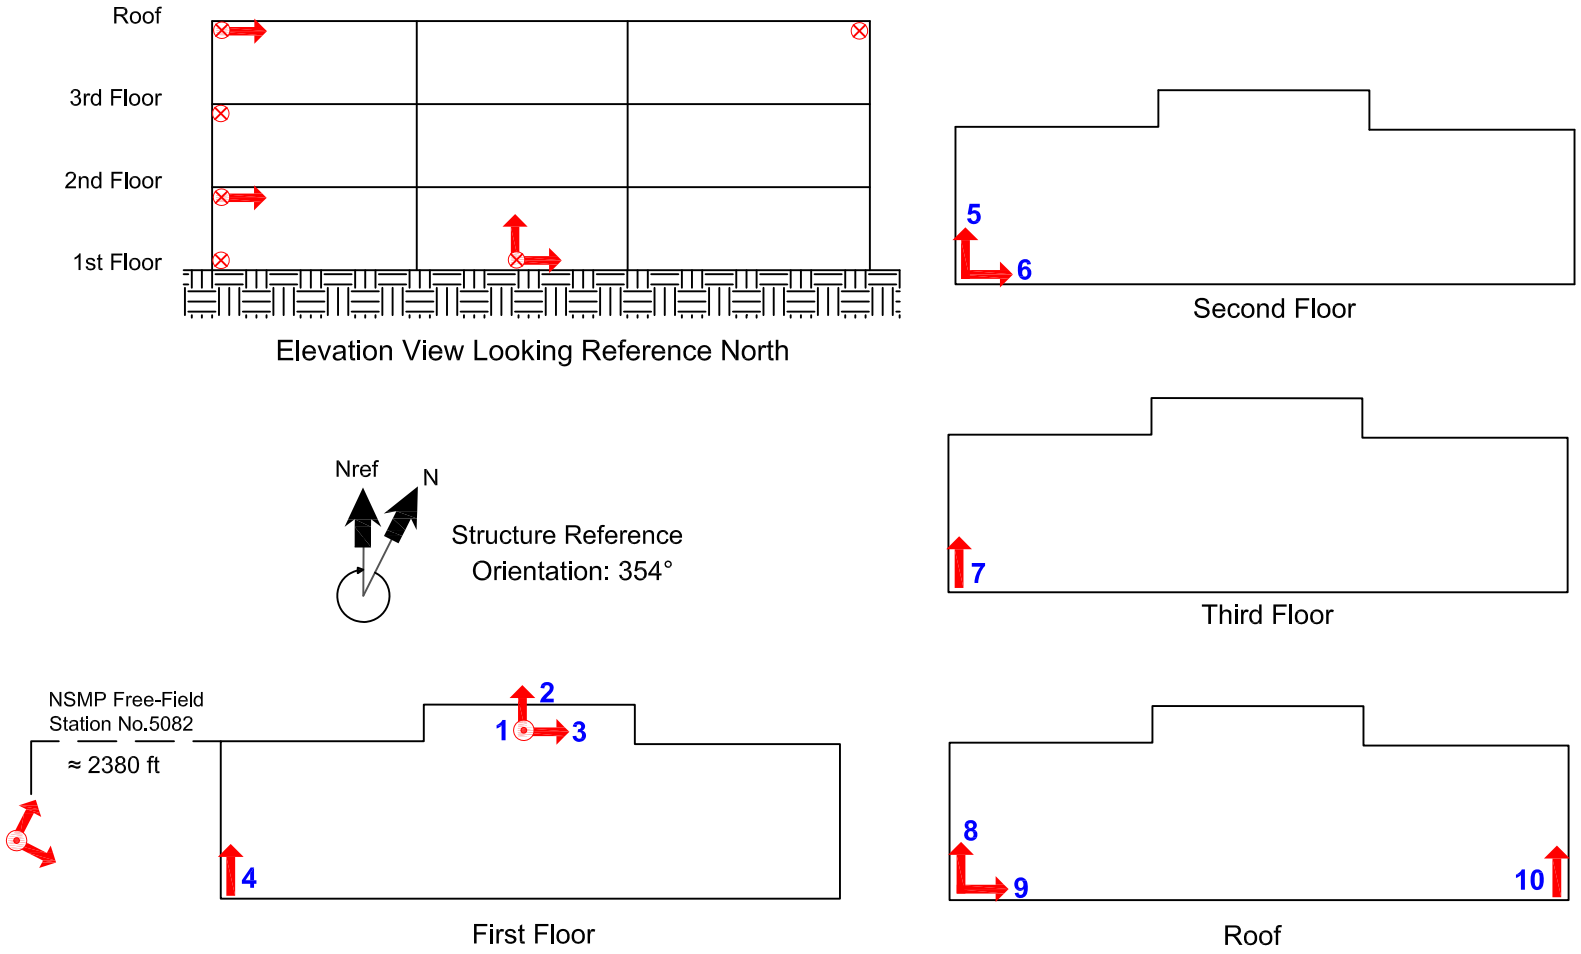

Structural and architectural drawings, and soil report may be available upon request. (E-mail:nsmp@usgs.gov)

SENSOR LOCATIONS